

0m 2.8m 5.6m 8.4m 11.2m


VISUAL SCALE 1:200

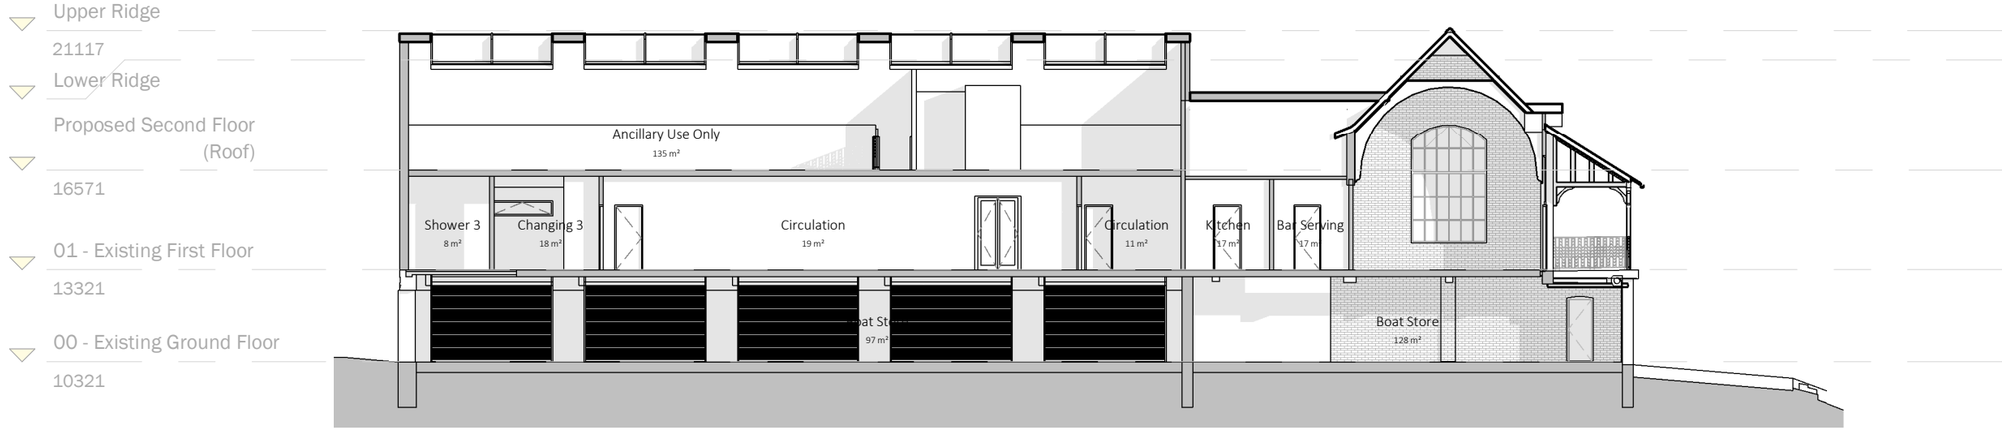

1 * **Long Section**
1 : 200

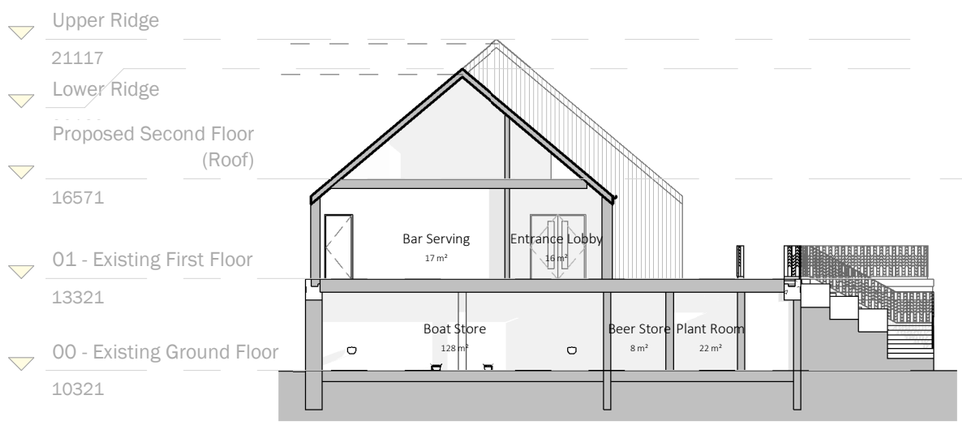

A * **Cross Section A**
1 : 200

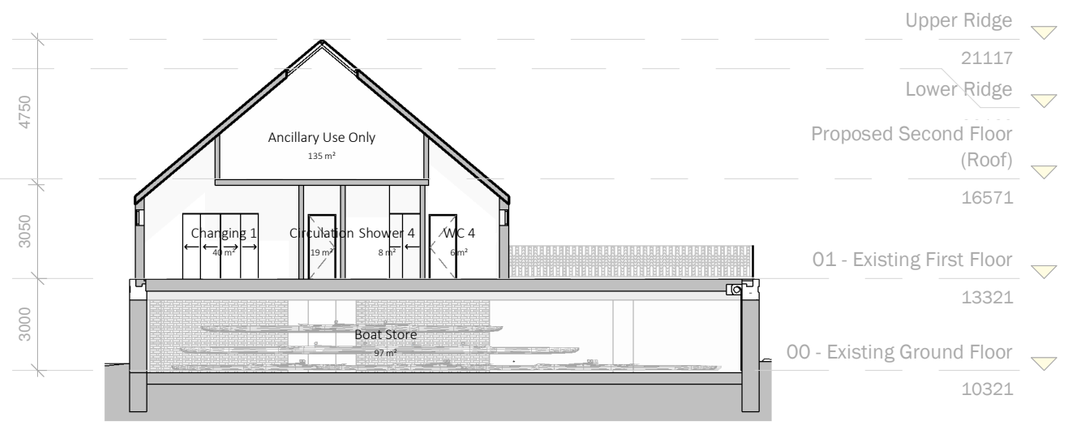

B * **Cross Section B**
1 : 200

A - Layout Amended and Roof Space Utilised as Ancillary Use - 24-02-23 - DC - CB

rev	description	date	drawn	check
Revision Schedule				

client: Quintin Hogg Memorial Fund + Quintin Hogg Trust

project: Existing Boat House, Chiswick

title: Proposed Sections

scale: @A3	date:
1 : 200	24/08/18
project no: 17013	drawing no: 0- Originator -1- Location -2- Level -3- Type -4- Role -5- Drawing Series -6- Drawing Number AST -EBH-ZZ -DR -A -20 - 201

issued for: PLANNING rev: A

Assorted Skills + Talents*

*ASSORTED SKILLS + TALENTS

London: +44 (0)2037010403
48 Charlotte Street, W1T 2NS
Manchester: +44 (0)161 7130517
3 Cobourg Street, M1 3GY
(w) www.assortedskillstalents.com
(e) hello@assortedskillstalents.com

DO NOT SCALE FROM THIS DRAWING. All dimensions and levels should be read only from those values stated in text on the drawing. Contractor shall check and varify all dimensions on site

© ASSORTED SKILLS TALENTS*
the copyright in this drawing is vested in ASSORTED SKILLS TALENTS* and no license or assignment of any kind has been, or is, granted to any third party whether by provision of copies or originals of the drawings or otherwise unless otherwise agreed in writing